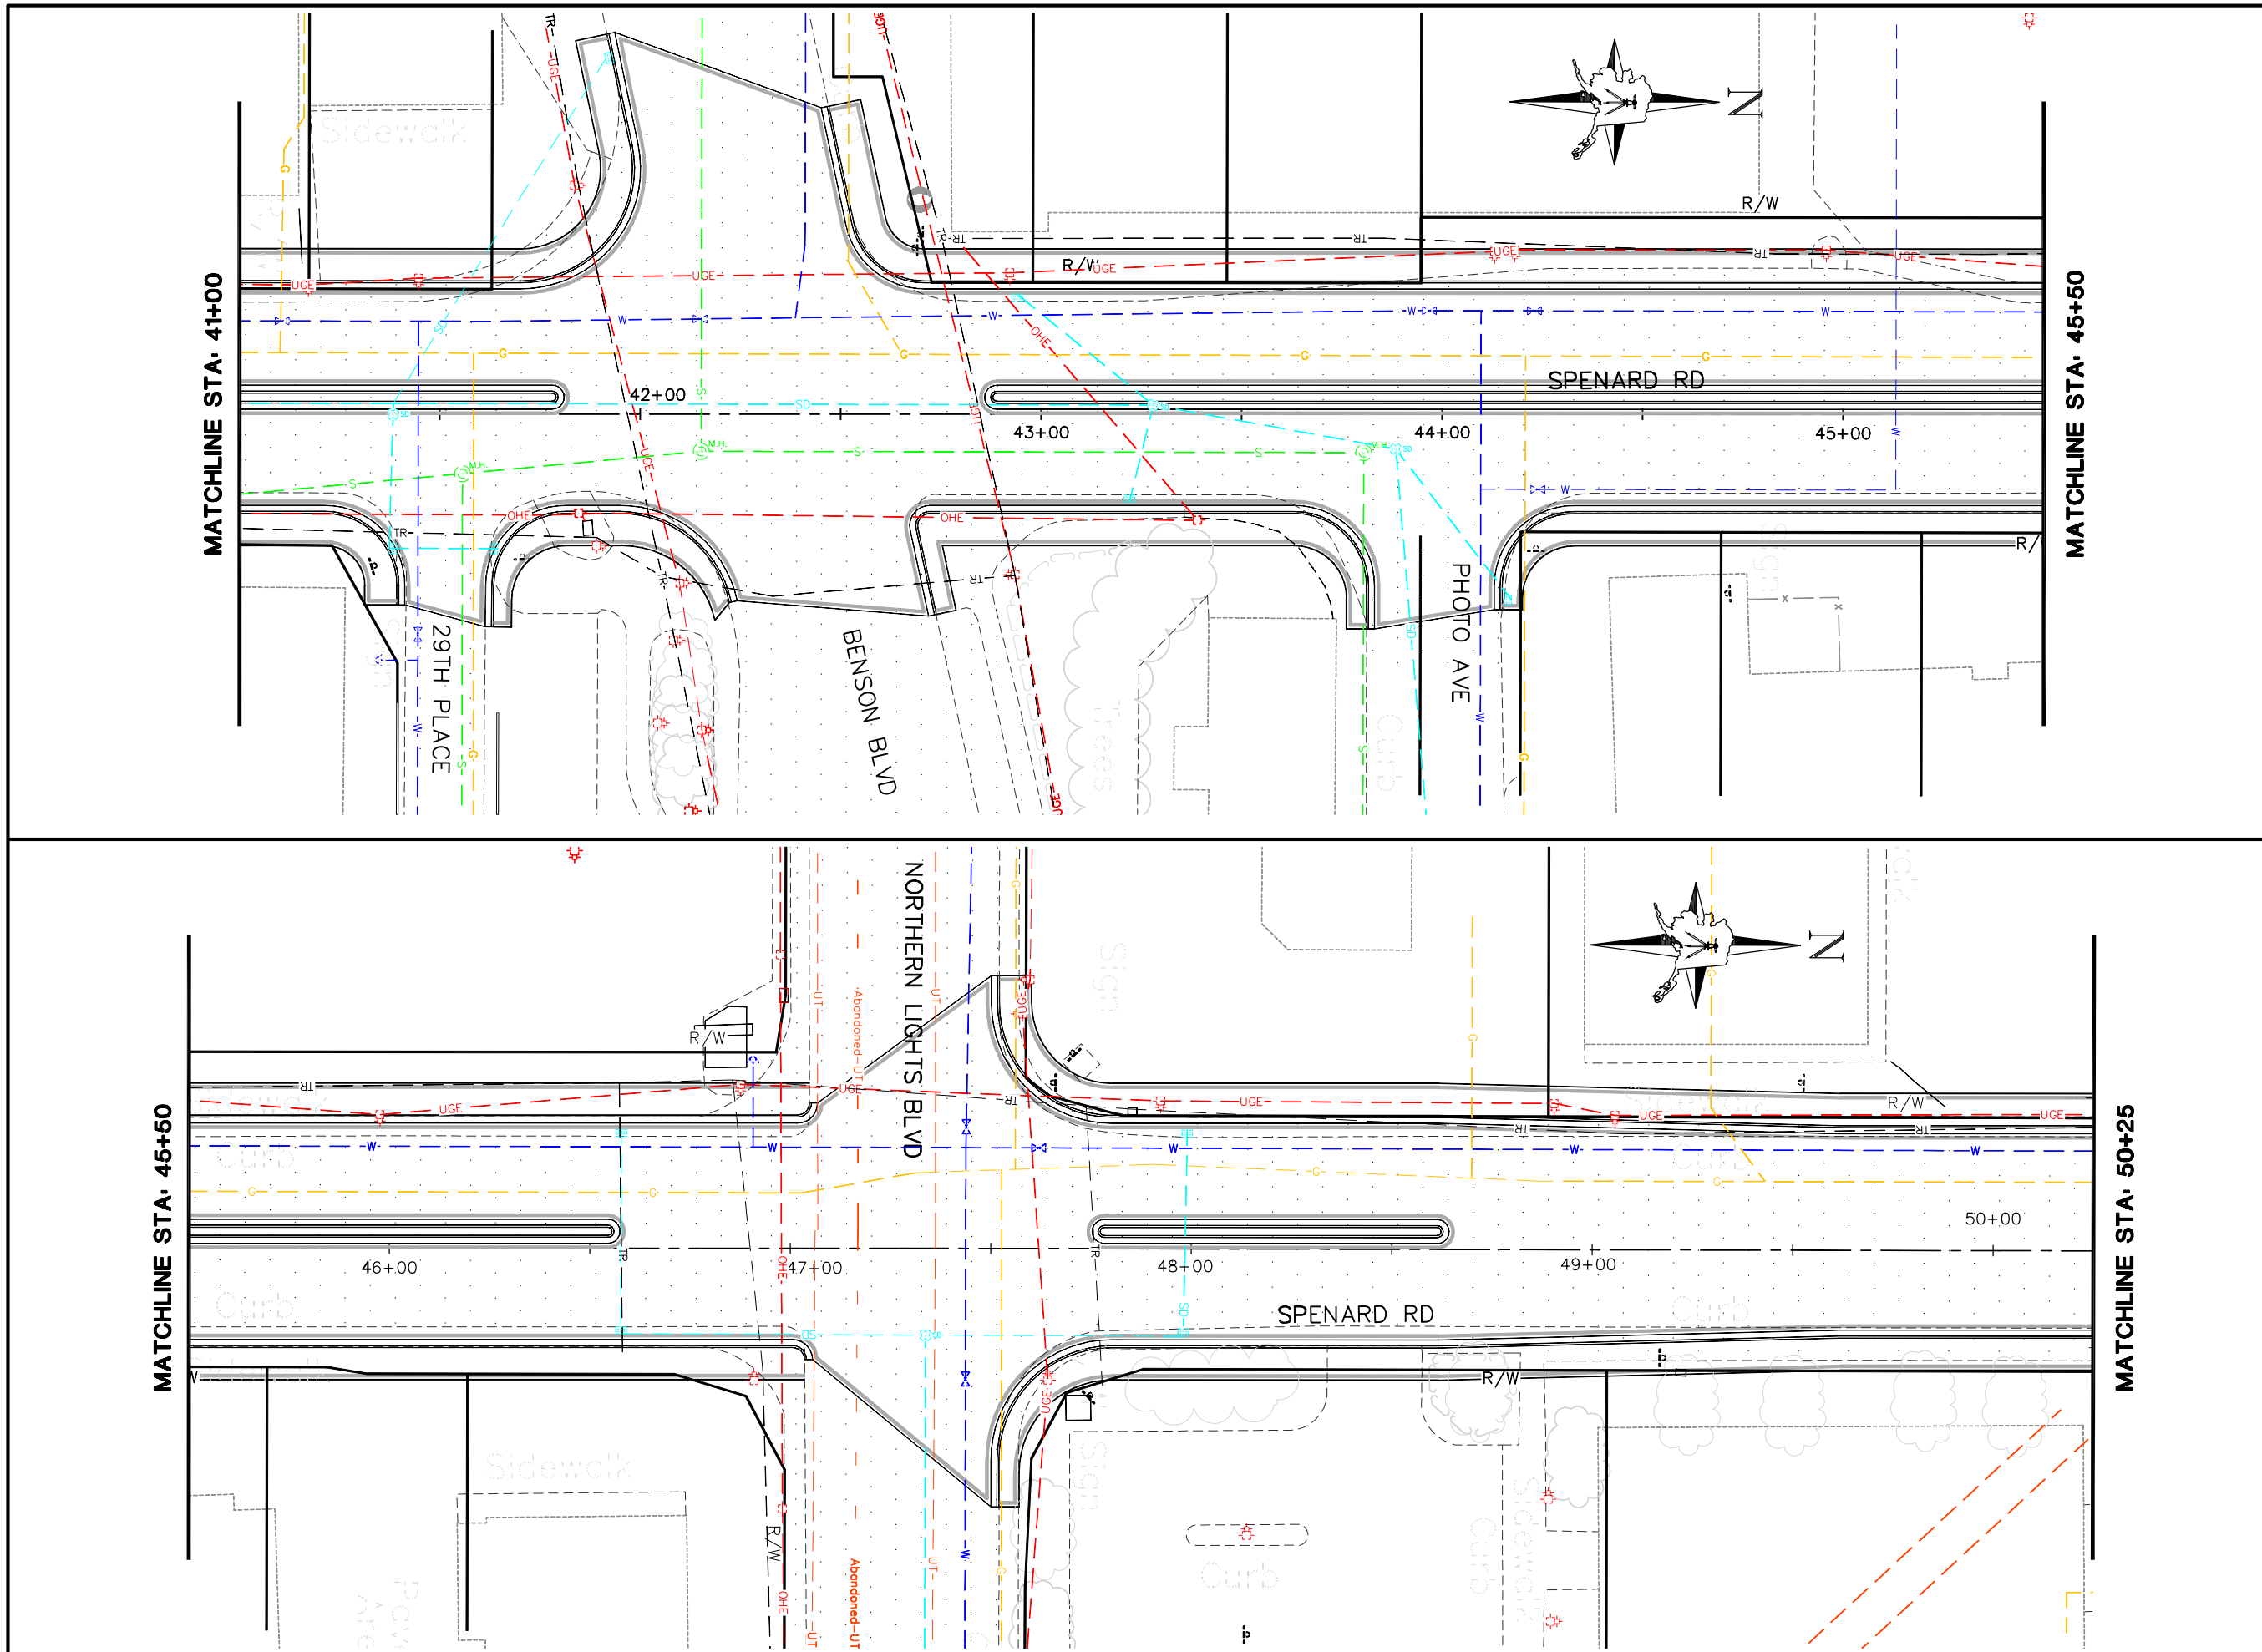

SHEET NO.	TOTAL SHEETS
5	12
STATE	YEAR
ALASKA	2006

PROJECT DESIGNATION

HRO-0001(172)/53986

UTILITY LOCATE LEGEND

ELECTRIC	OHE UGE
TELEPHONE	T
CABLE	C
FIBER OPTIC	FO
SIGNALIZATION	TR
GAS	G
STORM DRAIN	SD
WATER	W
SEWER	S
OH	OVERHEAD UTILITY
U	UNDERGROUND UTILITY

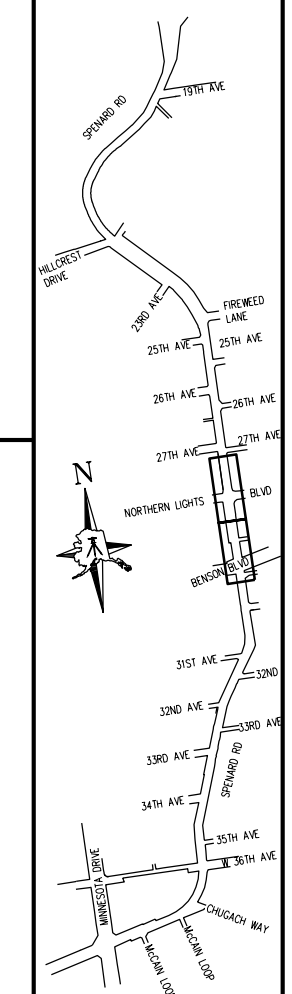

SPENARD ROAD RECONSTRUCTION
MINNESOTA DRIVE TO MINNESOTA DRIVE ON-RAMP

Drawing Prepared by:
LOUNSBURY & ASSOCIATES, INC.

STATE OF ALASKA
DEPARTMENT OF TRANSPORTATION
AND PUBLIC FACILITIES

FIGURE K-1
EXISTING UTILITIES
SPENARD ROAD
STA 41+00 TO STA 50+25

PER FINAL
MARCH 1, 2007